EuroPhit_OP17_PHI_Zellingen_House		Scale	1:10 @ A3
		Author	Susanne Theumer
1.3	Detail schnitt fenster	Date	07.01.2014

Passive House Institute

HOLZRAHMEN MIT ROLLLADEN:
F2 - F8, F11 - F13 (= 14 x)

NUR HOLZRAHMEN: F9, F10, F16, F17

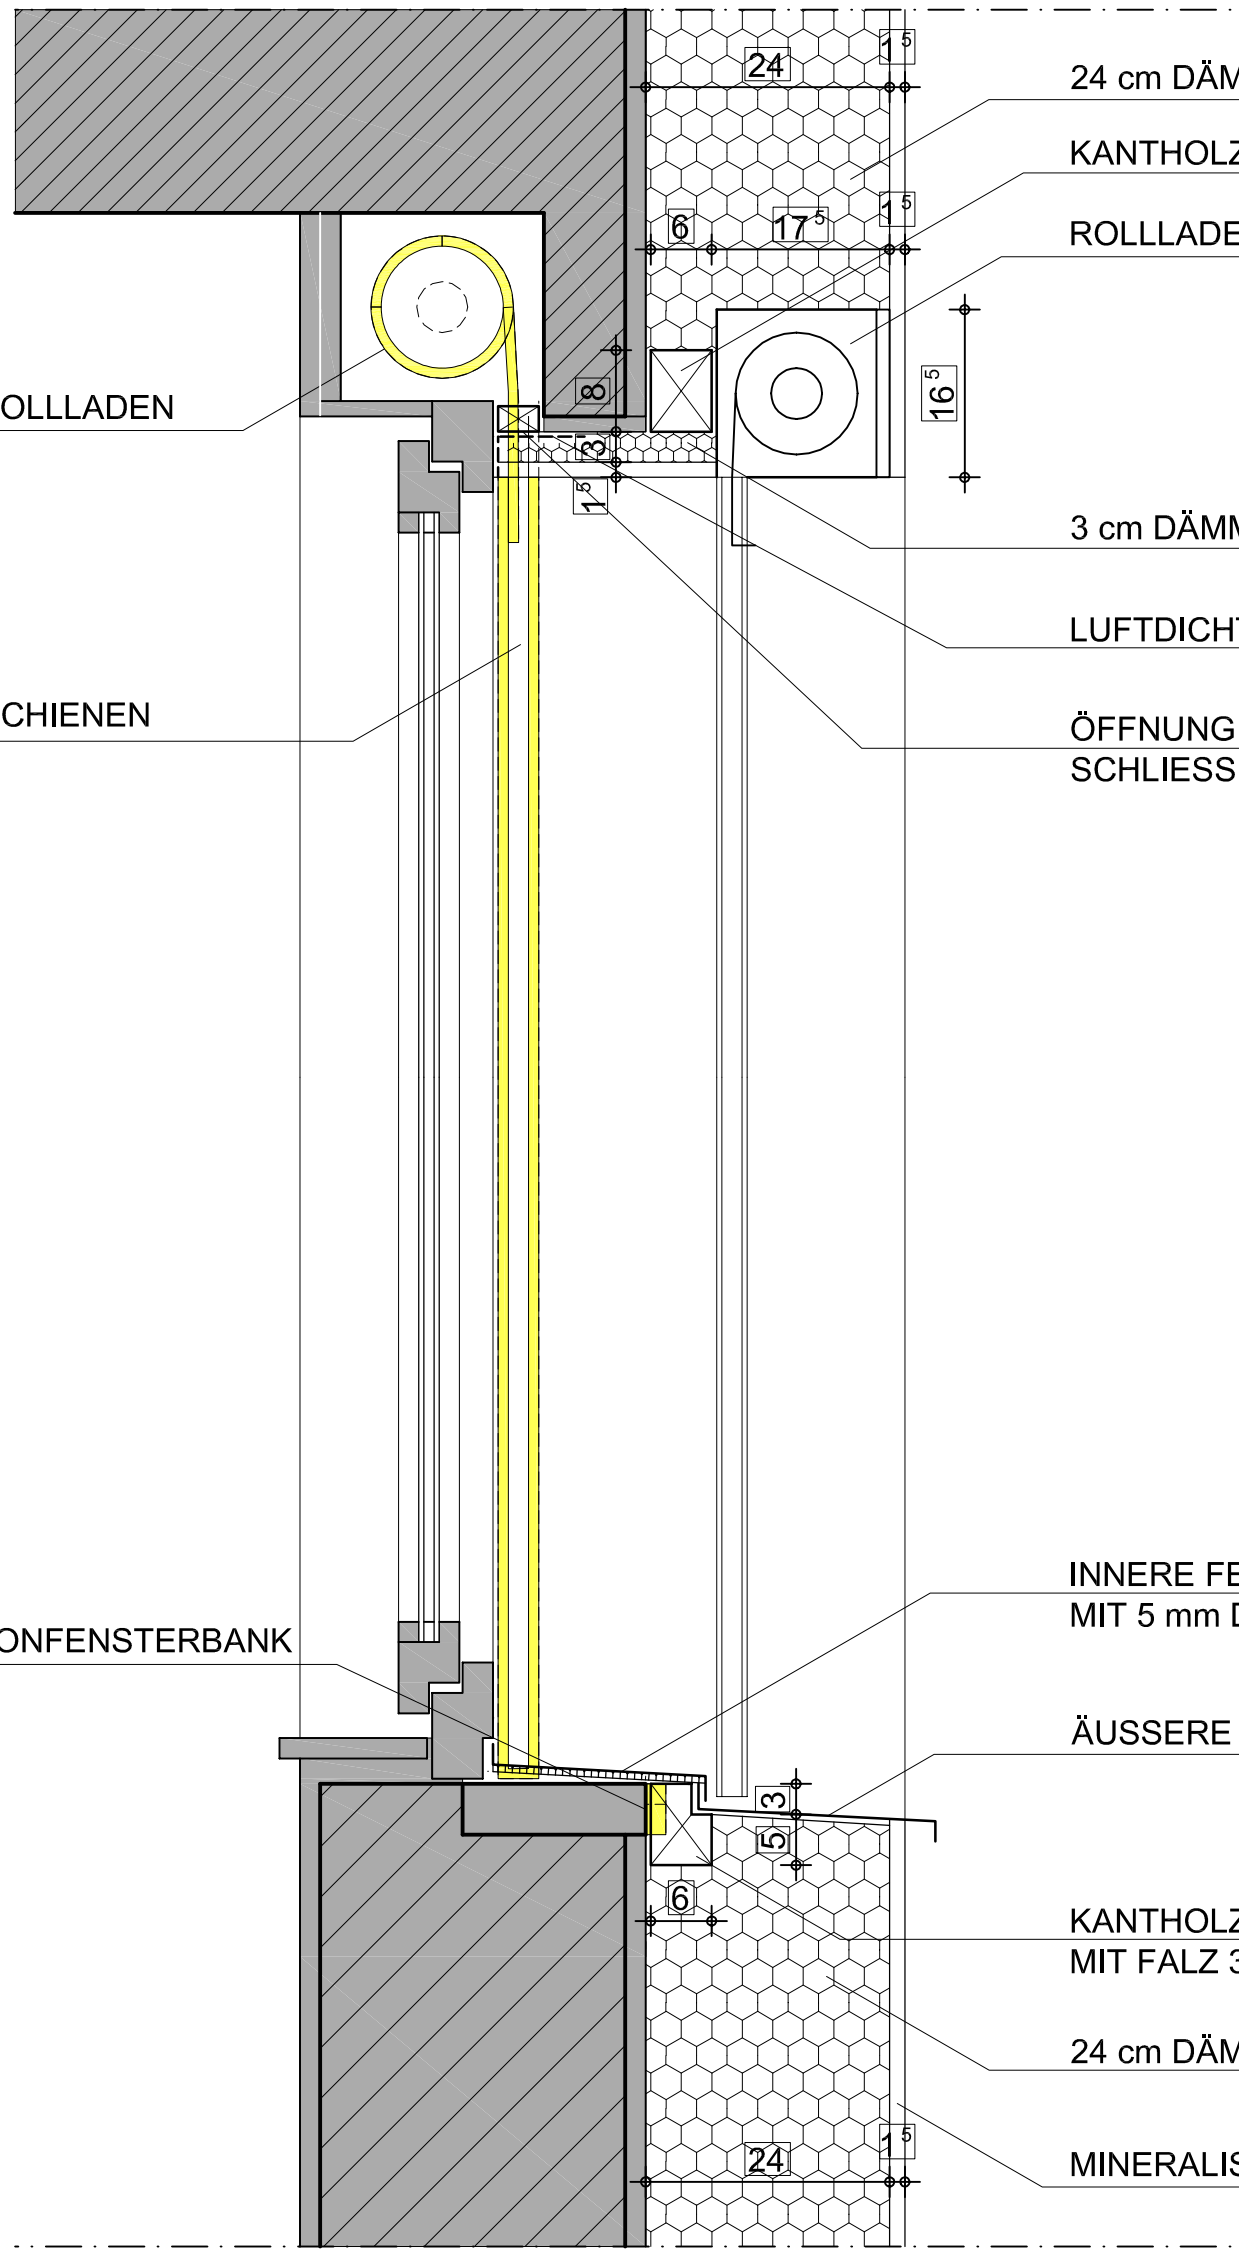

ABSCHNEIDEN BETONFENSTERBANK:
F2, F3, F4, F6, F8, F9, F12, F13, F16, F17 (= 10 x)

Co-funded by the Intelligent Energy Europe Programme of the European Union

The sole responsibility for the content of this publication lies with the authors. It does not necessarily reflect the opinion of the European Union. Neither the EACI nor the European Commission are responsible for any use that may be made of the information contained therein.

EuroPHit